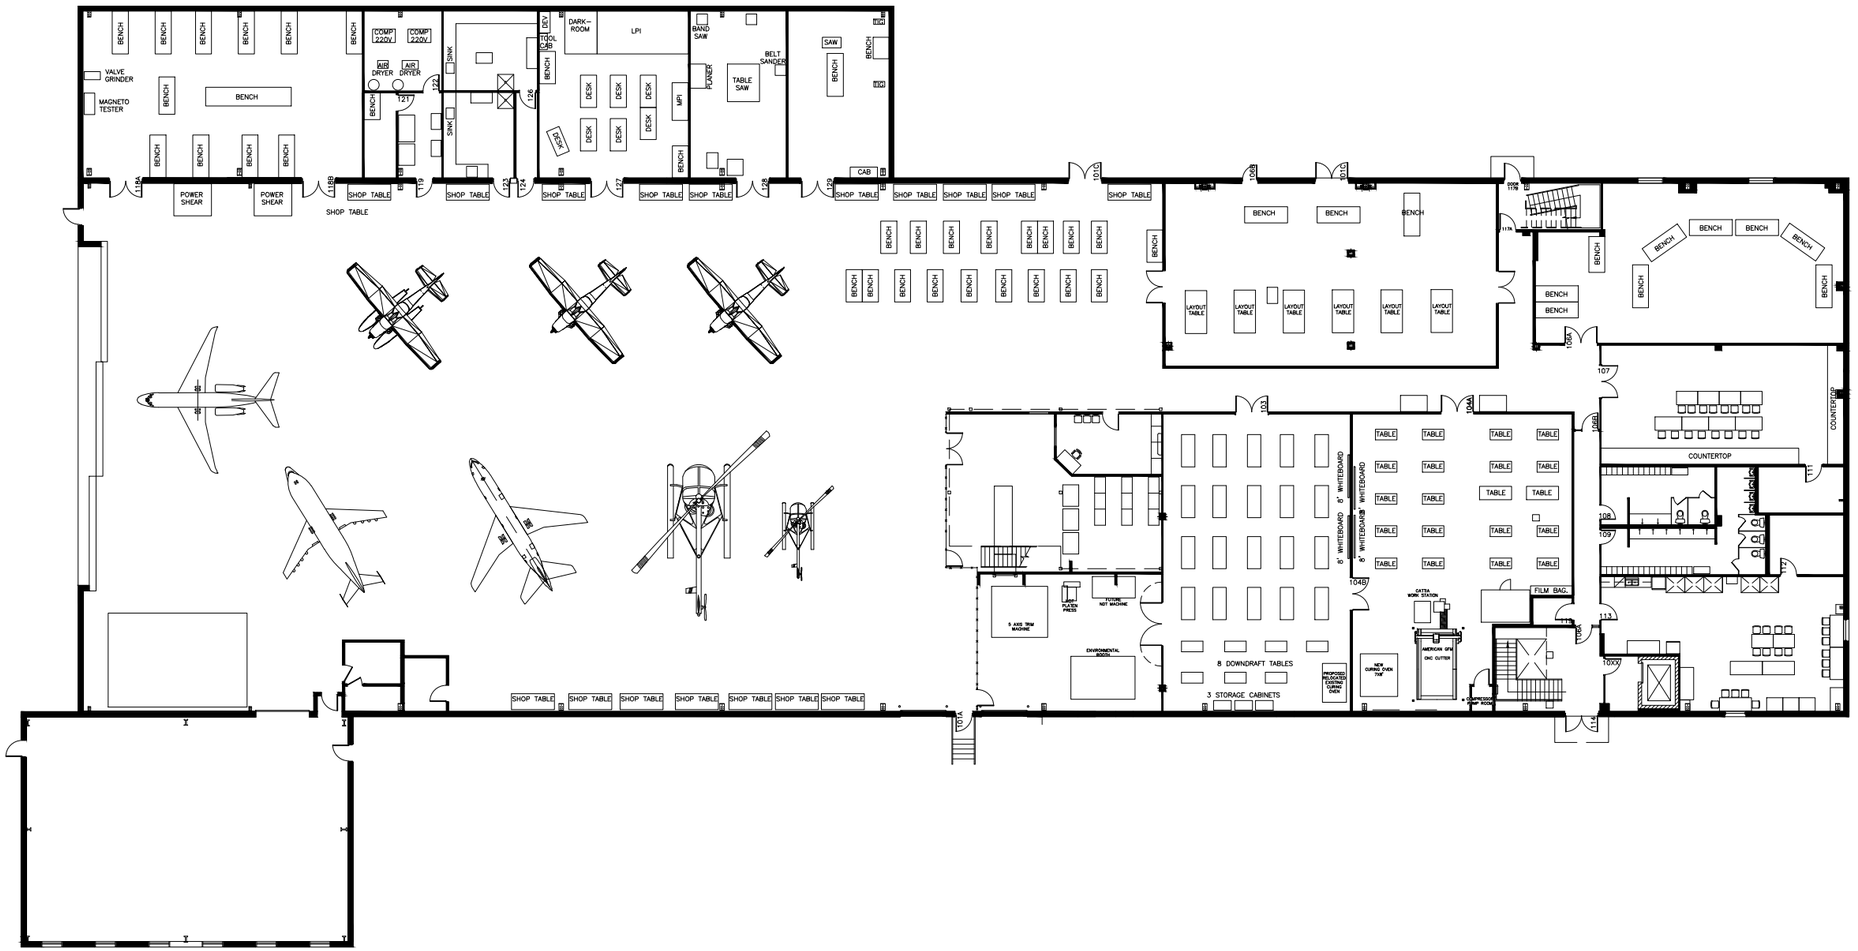

INSERT LOGO HERE

PROJECT TITLE
PROJECT TITLE

PROJECT NAME
PROJECT ADDRESS
PROJECT ADDRESS
PROJECT ADDRESS

DRAWN BY:
Accurate DRAFTING
ph: 204-794-7571
sheri@accuratedrafting.ca
www.accuratedrafting.ca

SHEET SIZE : 11 x 17	
JOB No:	AB-1
DATE:	--
CAD INPUT:	--
CHECKED:	--
A-1	
SCALE:	=